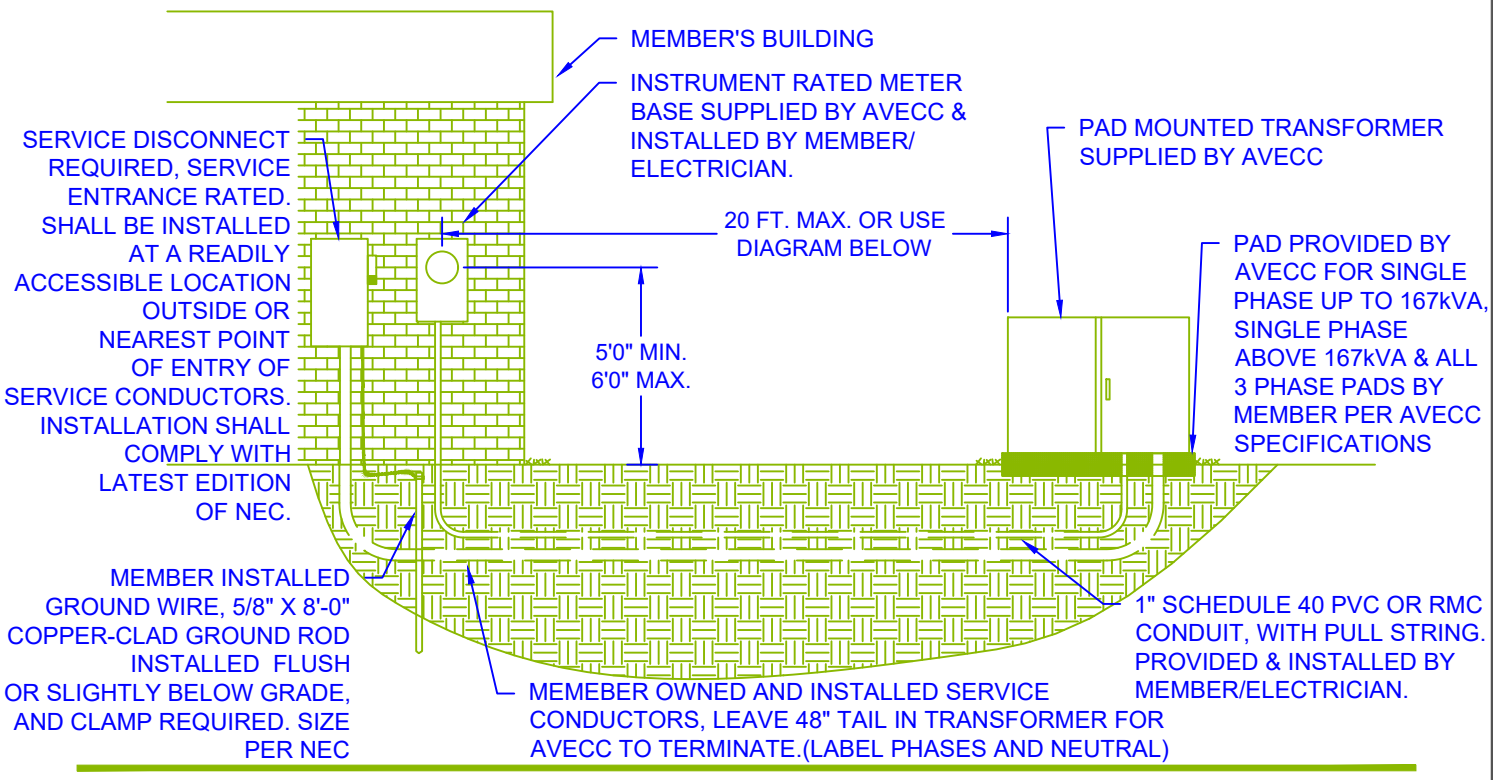

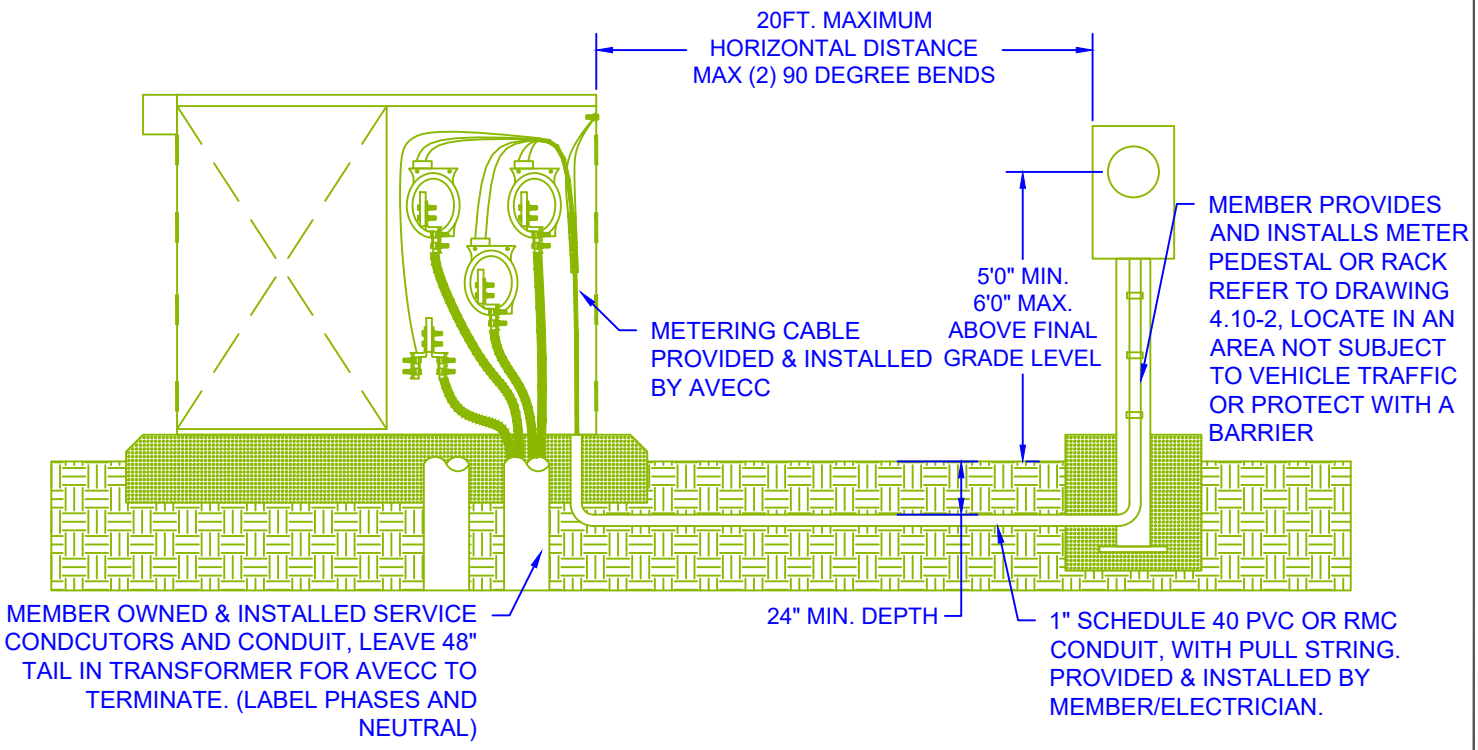

ARKANSAS VALLEY ELECTRIC COOPERATIVE COOPERATION

TITLE

PADMOUNT CT IN TRANSFORMER SINGLE OR THREE PHASE SERVICE

DWG#: SPEC-0000017	DATE: 06.19.17	SCALE: NTS
DRAWN BY:JDC	REV: 0	REV. DATE:N/A